
DEFENCE HOUSING AUTHORITY
ISLAMABAD - RAWALPINDI

**WWW.PLOTSNBUILDINGS.COM**
**0300-5120012**

# Master Plan
# DHA Phase-3
# Allocation

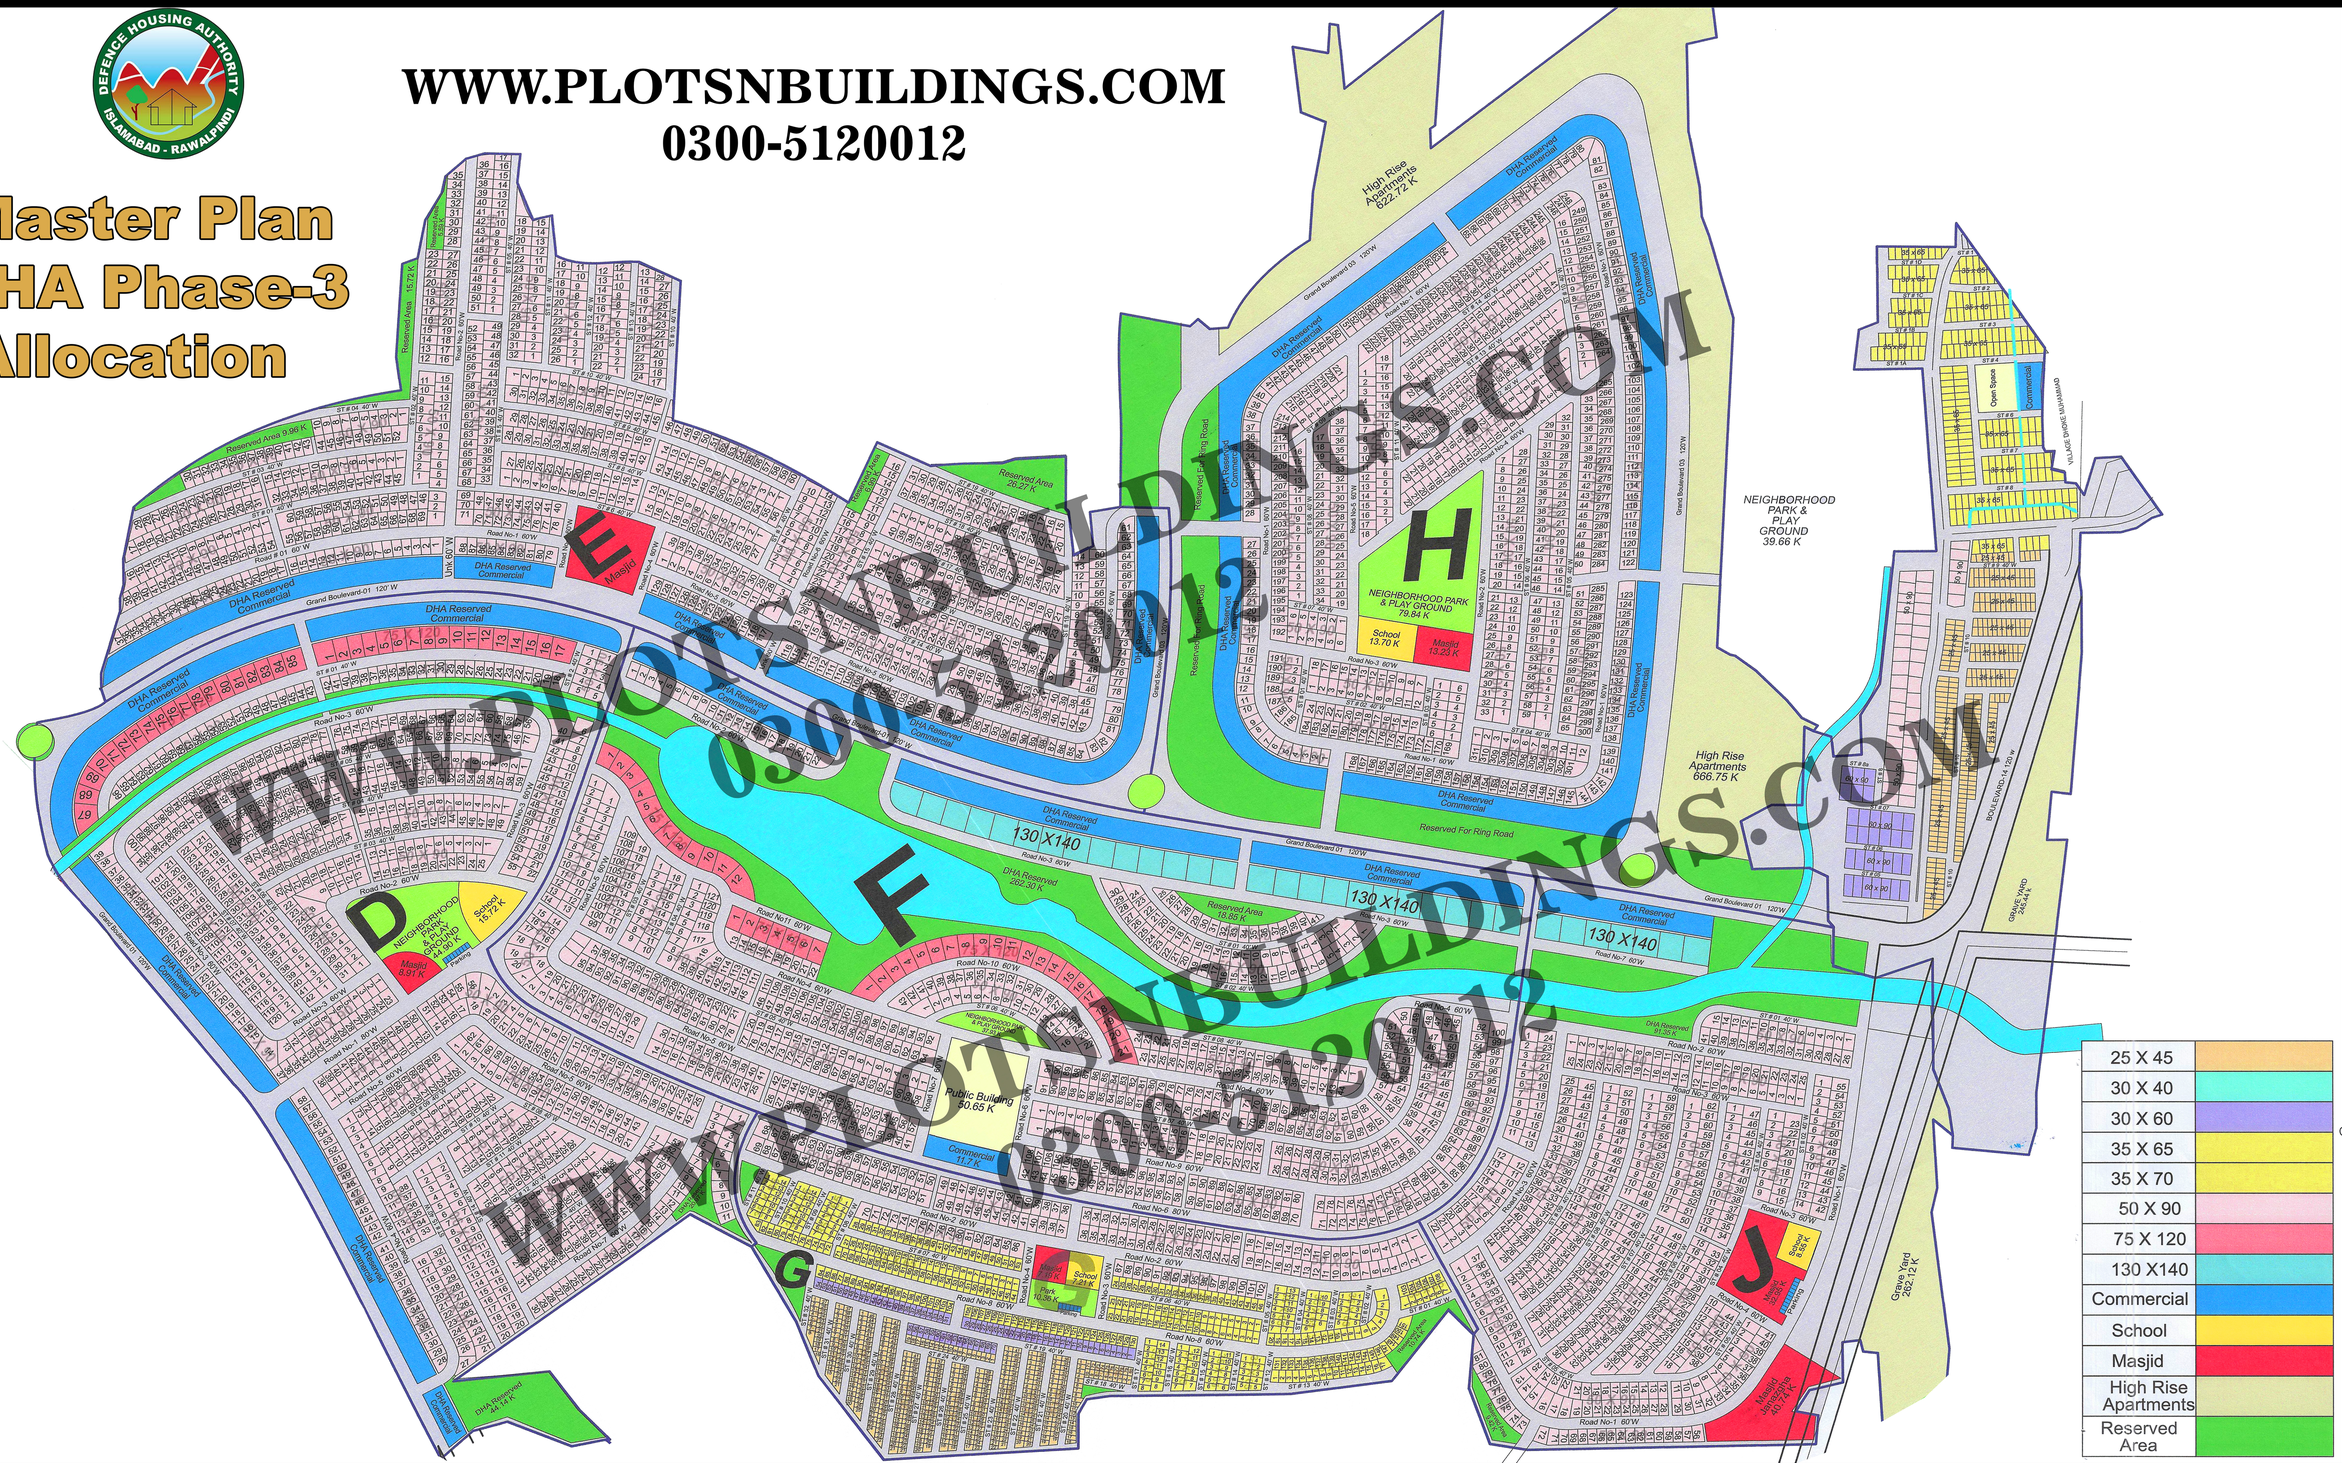


| | |
|---|---|
| 25 X 45 | |
| 30 X 40 | |
| 30 X 60 | |
| 35 X 65 | |
| 35 X 70 | |
| 50 X 90 | |
| 75 X 120 | |
| 130 X140 | |
| Commercial | |
| School | |
| Masjid | |
| High Rise Apartments | |
| Reserved Area | |

WWW.PLOTSNBUILDINGS.COM 0300-5120012